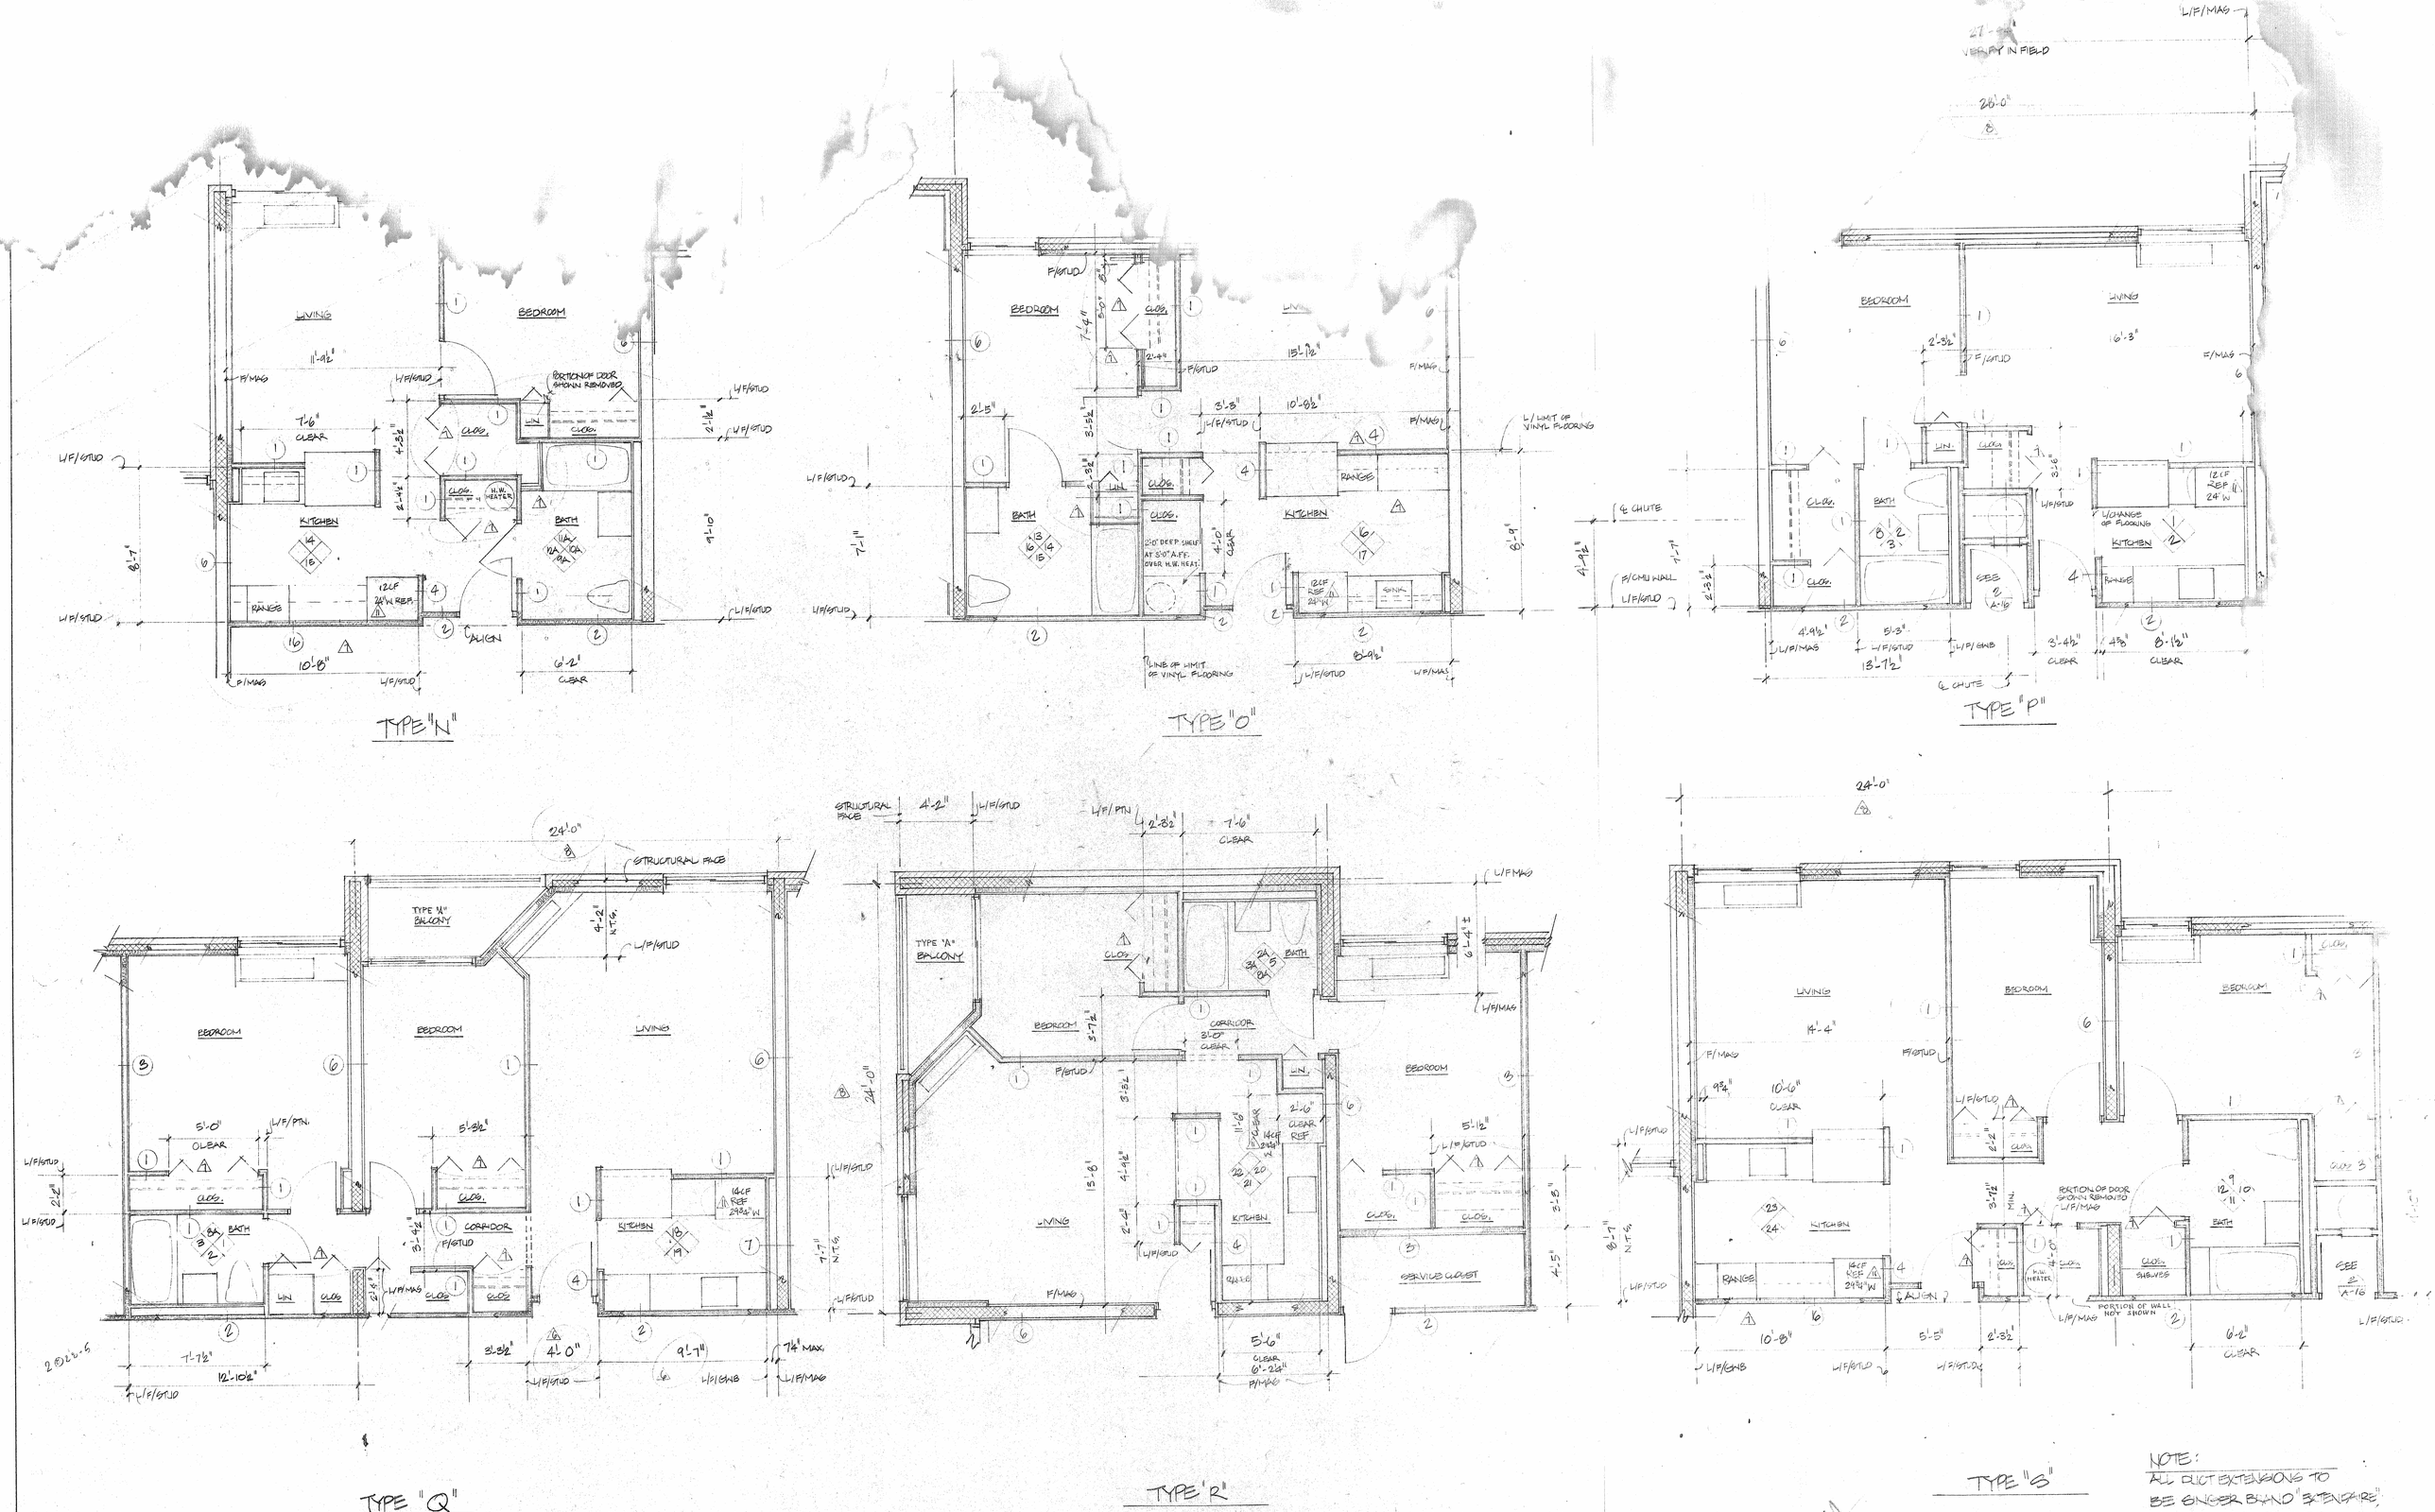
TYPE "N"
LIVING
BEDROOM
KITCHEN
BATH
CLOS.
LIN.
H.W. HEATER
RANGE
12CF 24"W REF.
PORTION OF DOOR SHOWN REMOVED
ALIGN
TYPE "O"
BEDROOM
BATH
KITCHEN
LIVING
CLOS.
LIN.
RANGE
SINK
12CF REF 24"W
2'-0" DEEP SHELF AT 5'-0" A.F.F. OVER H.W. HEAT.
LINE OF LIMIT OF VINYL FLOORING
L/LIMIT OF VINYL FLOORING
TYPE "P"
BEDROOM
LIVING
BATH
KITCHEN
CLOS.
LIN.
RANGE
12CF REF 24"W
CHANGE OF FLOORING
℄ CHUTE
F/CMU WALL
VERIFY IN FIELD
TYPE "Q"
TYPE 'A' BALCONY
BEDROOM
LIVING
KITCHEN
BATH
CLOS.
CORRIDOR
LIN.
STRUCTURAL FACE
TYPE "R"
TYPE 'A' BALCONY
BEDROOM
LIVING
KITCHEN
BATH
CORRIDOR
SERVICE CLOSET
CLOS.
LIN.
TYPE "S"
LIVING
BEDROOM
KITCHEN
BATH
RANGE
CLOS.
SHELVES
H.W. HEATER
PORTION OF WALL NOT SHOWN
PORTION OF DOOR SHOWN REMOVED
NOTE:
ALL DUCT EXTENSIONS TO BE GINGER BRAND "EXTENSAIRE" FREFINISHED TO MATCH